Fig 17

CLEAN AREA LAYOUT

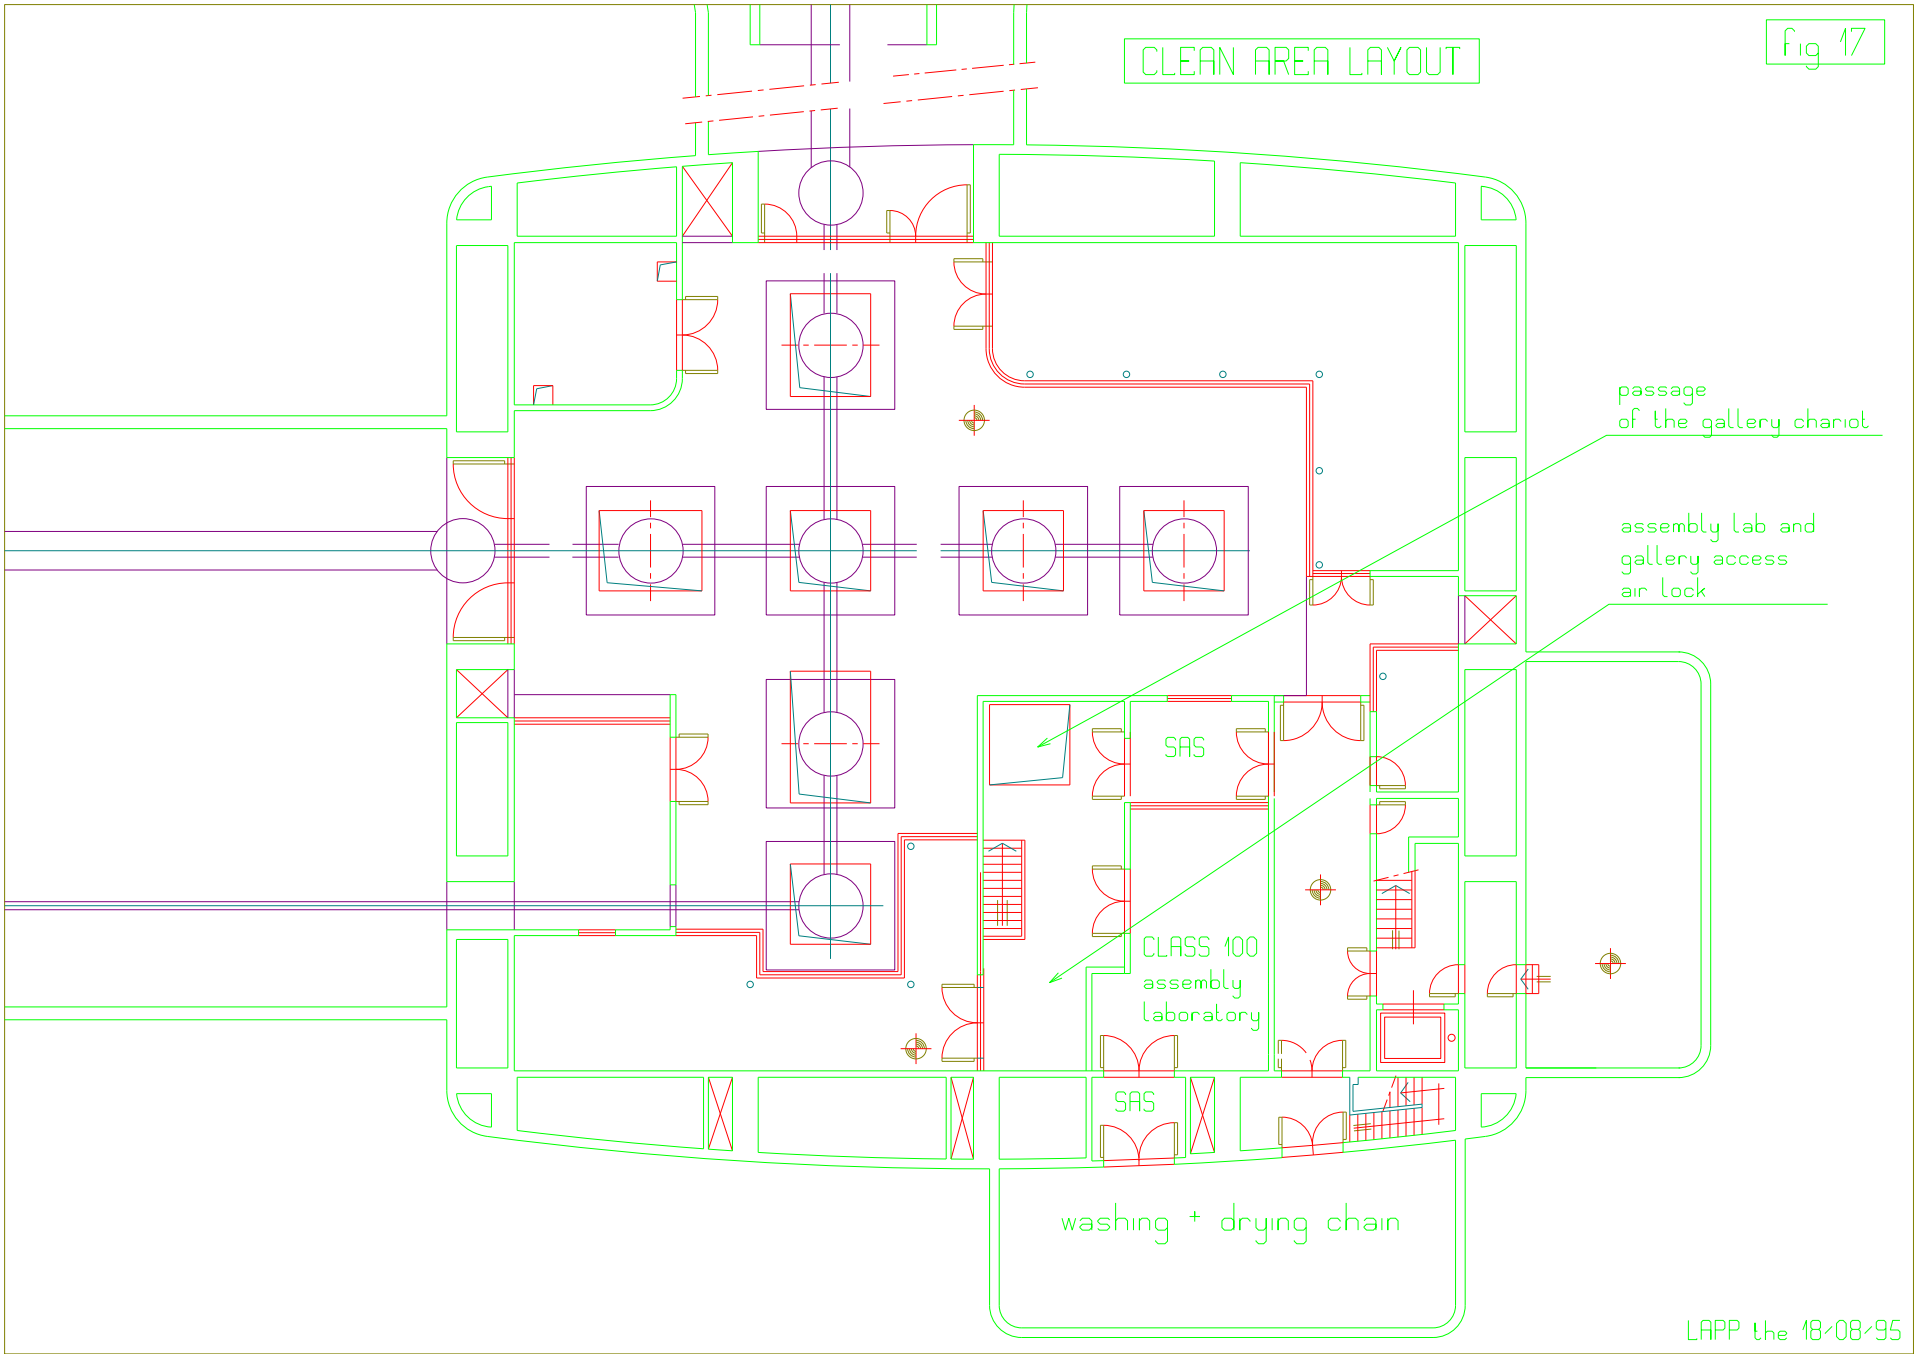

LAPP the 18/08/95