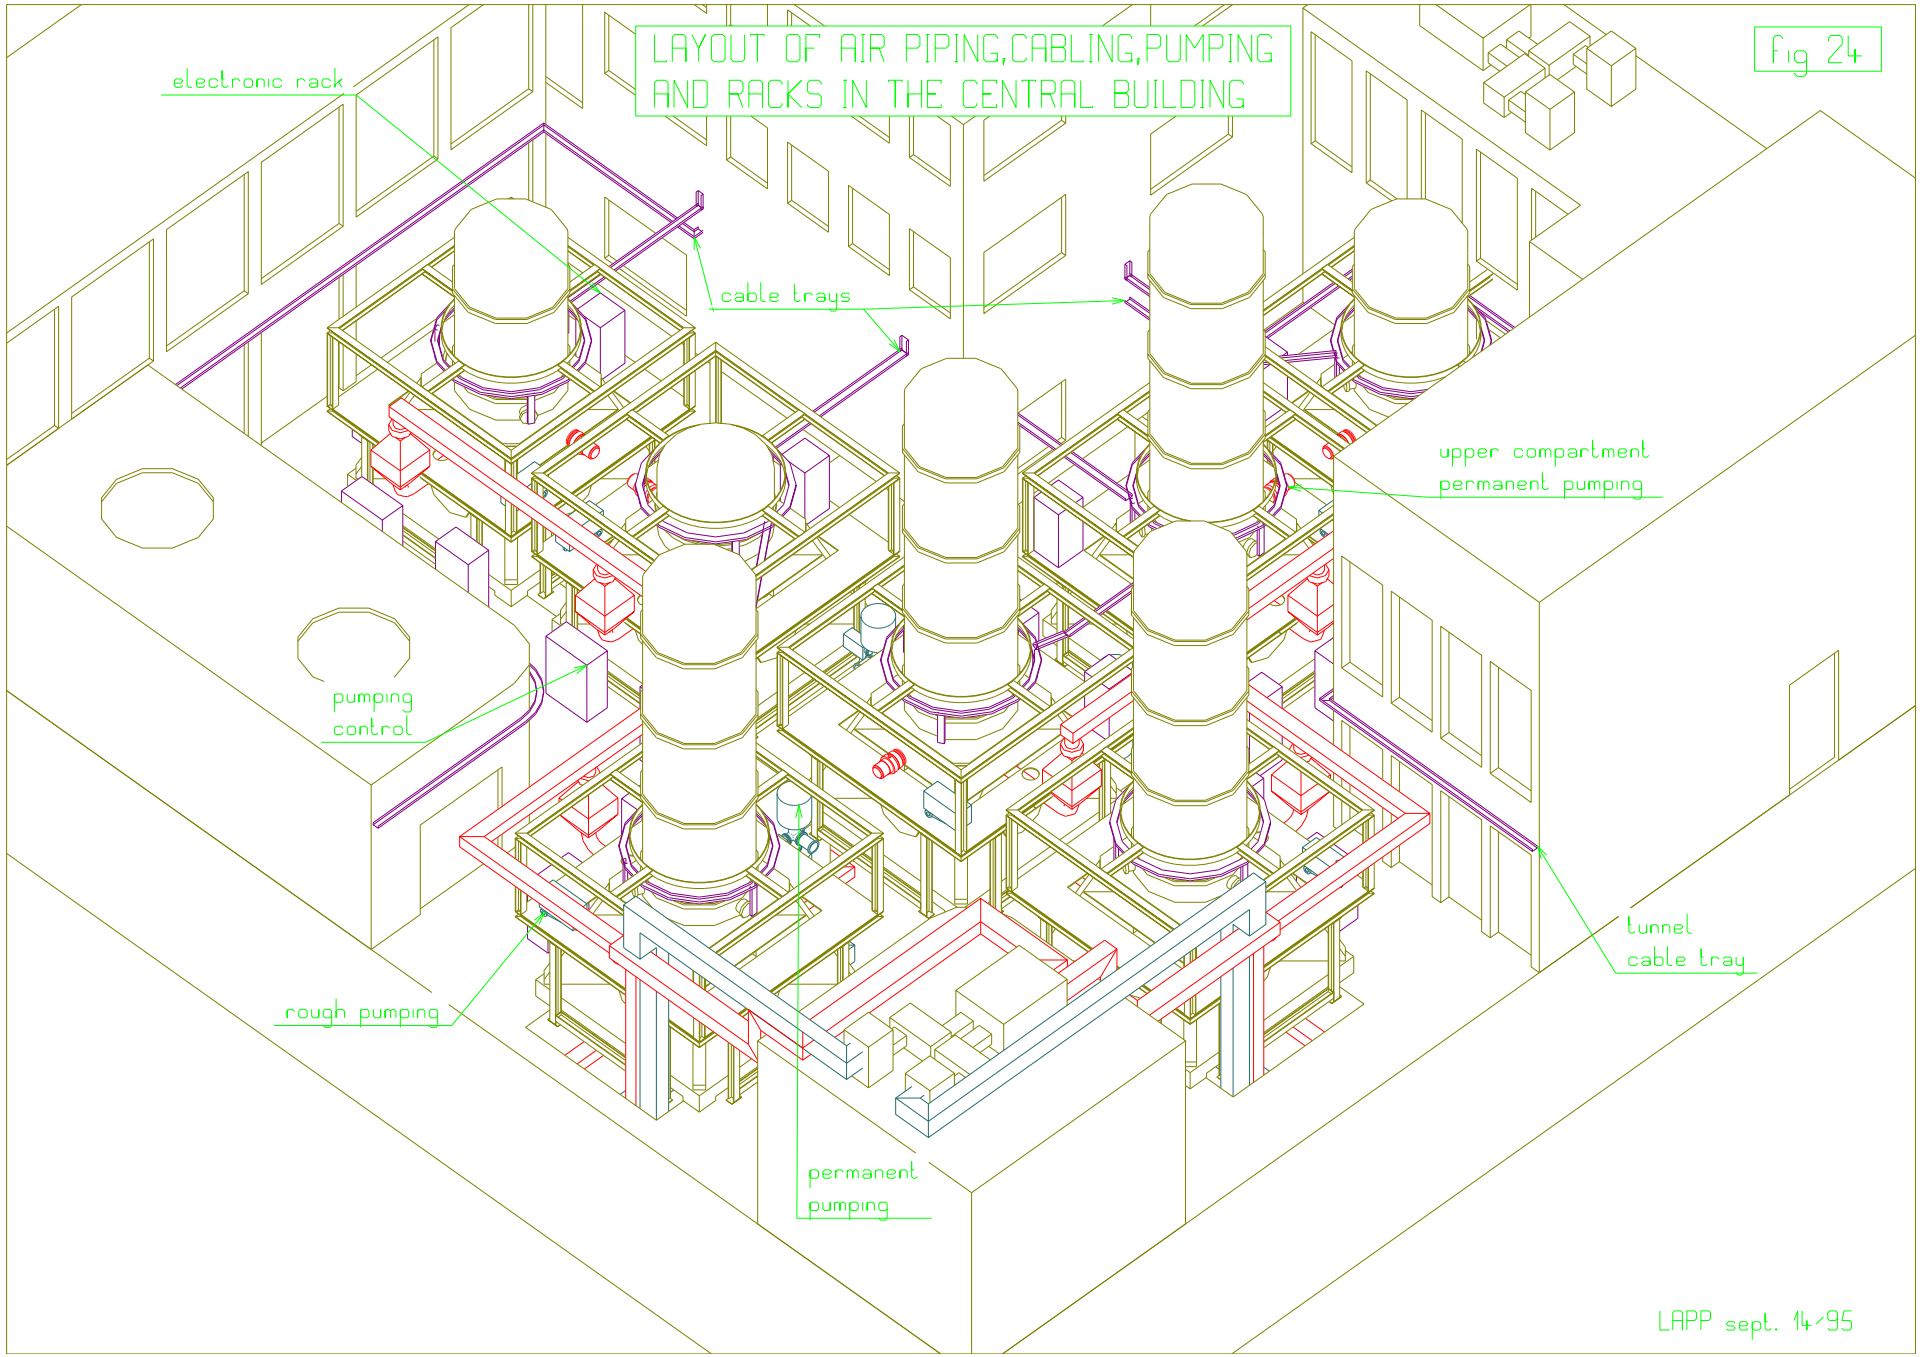
LAYOUT OF AIR PIPING,CABLING,PUMPING
AND RACKS IN THE CENTRAL BUILDING
Fig 24
electronic rack
cable trays
upper compartment
permanent pumping
pumping
control
rough pumping
tunnel
cable tray
permanent
pumping
LAPP sept. 14-95