Fig 3300.14

THE OVEN - SCAFFOLDING SUPPORTING STRUCTURE

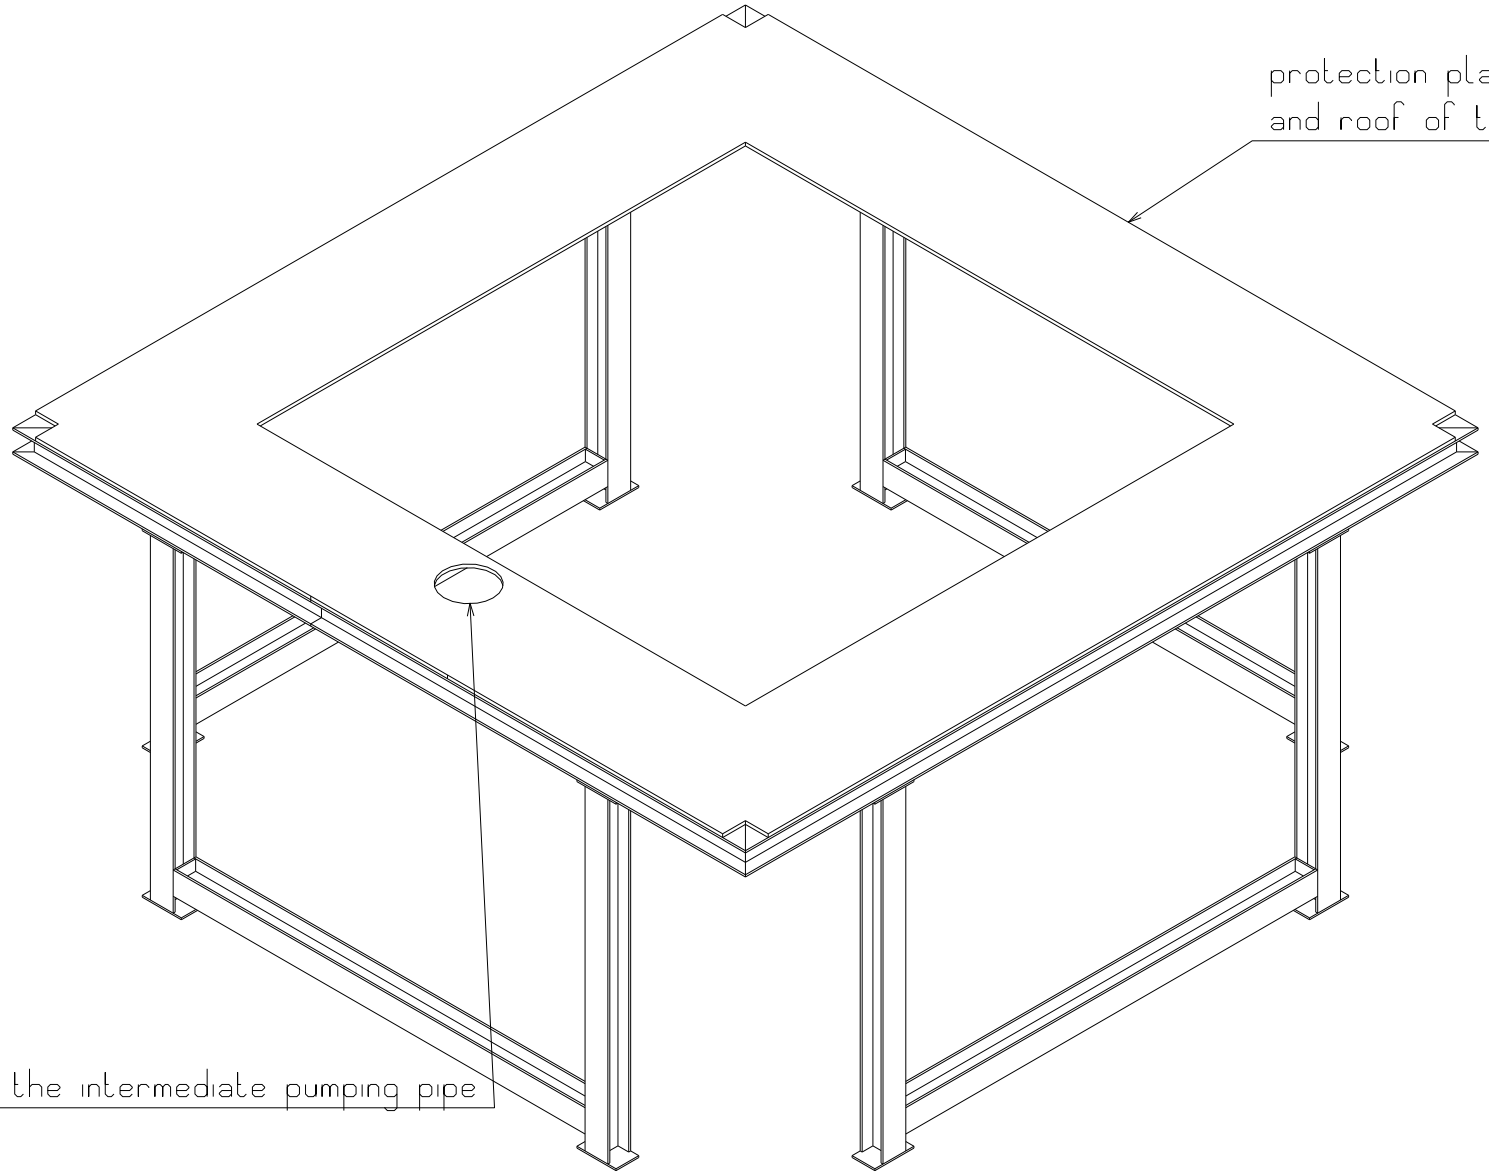

LAPP 97-01-07