CLEAN AREA LAYOUT

Fig 3300.16

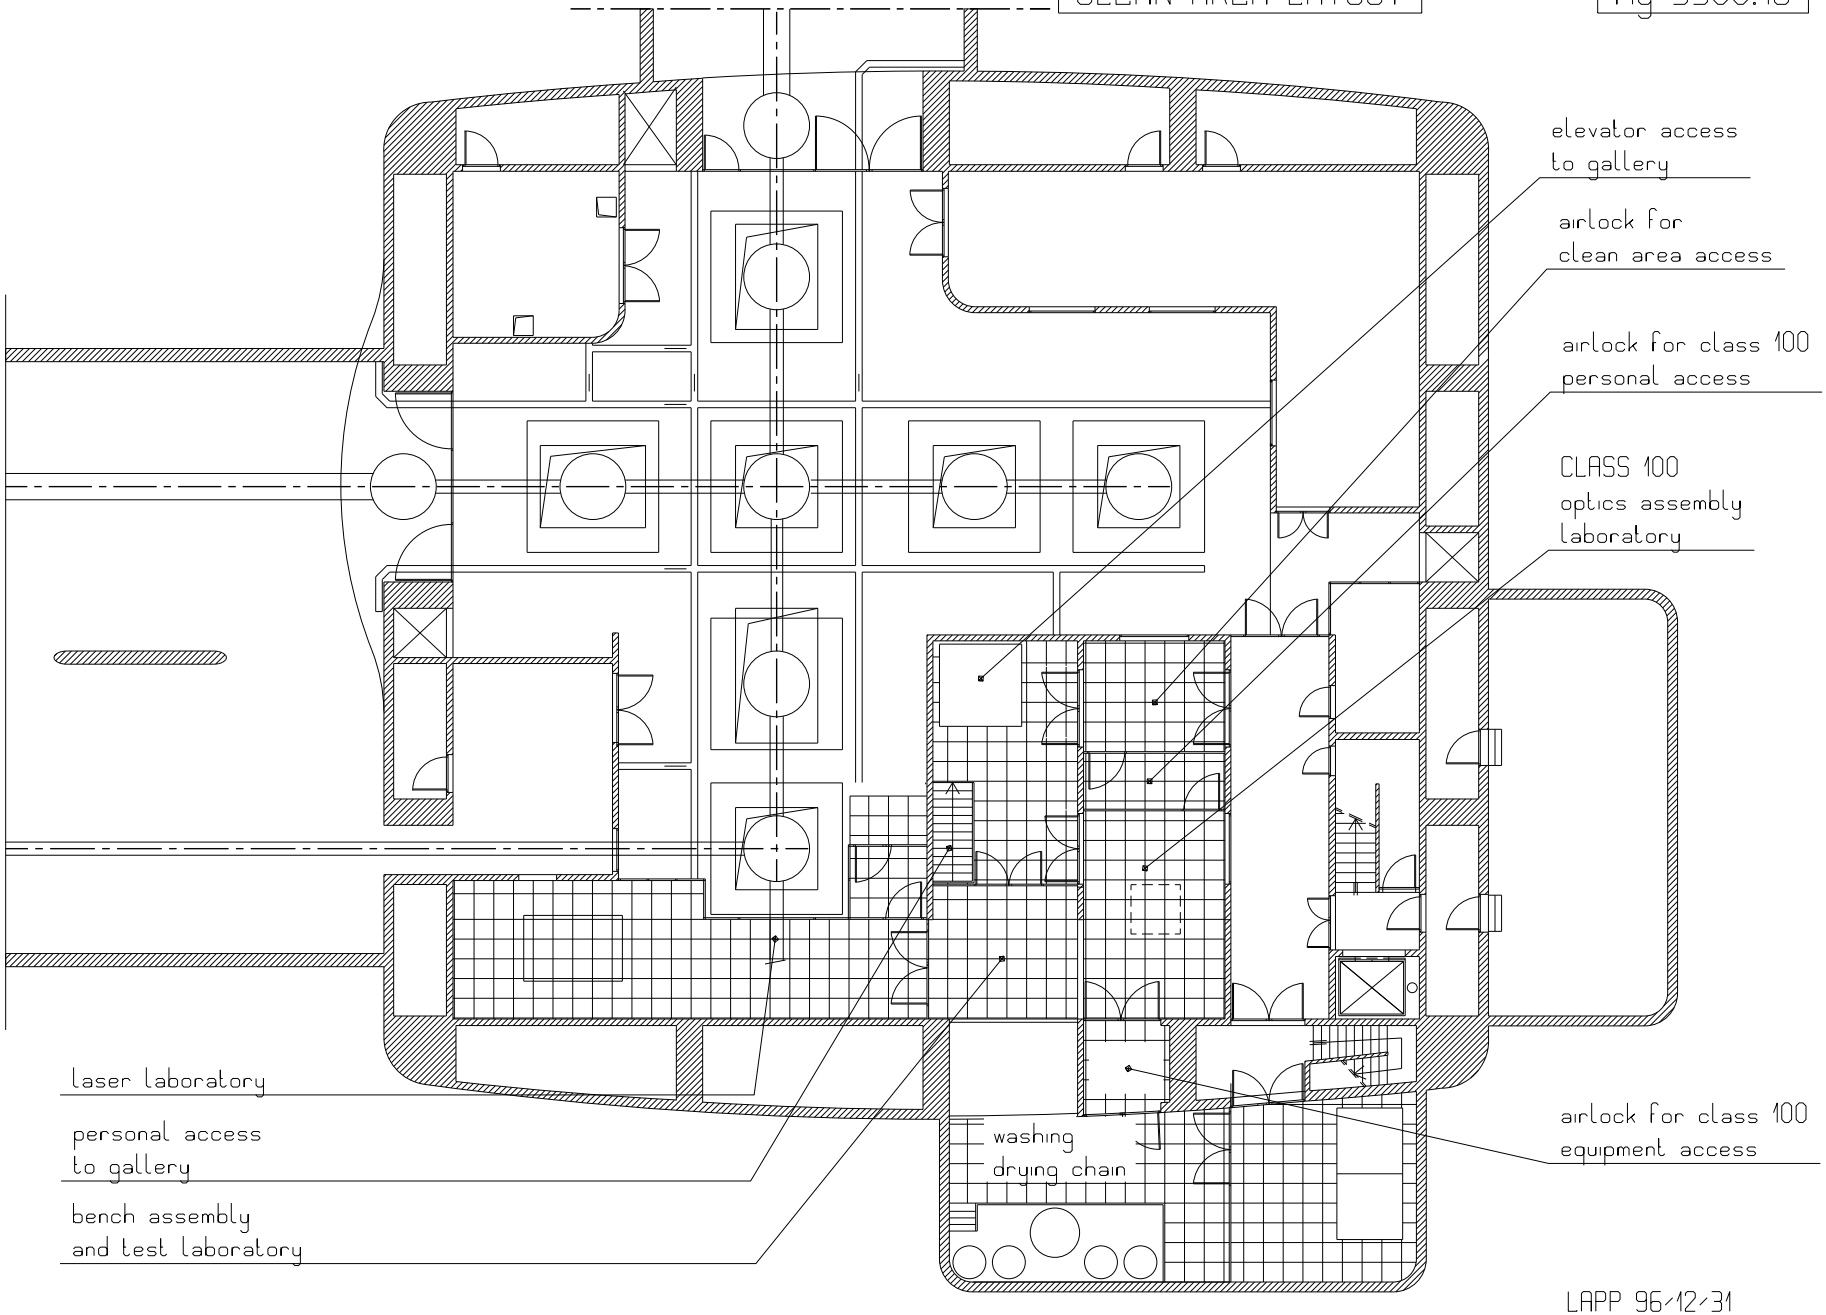

LAPP 96-12-31