TOWER ALIGNMENT

Fig. 3300.2

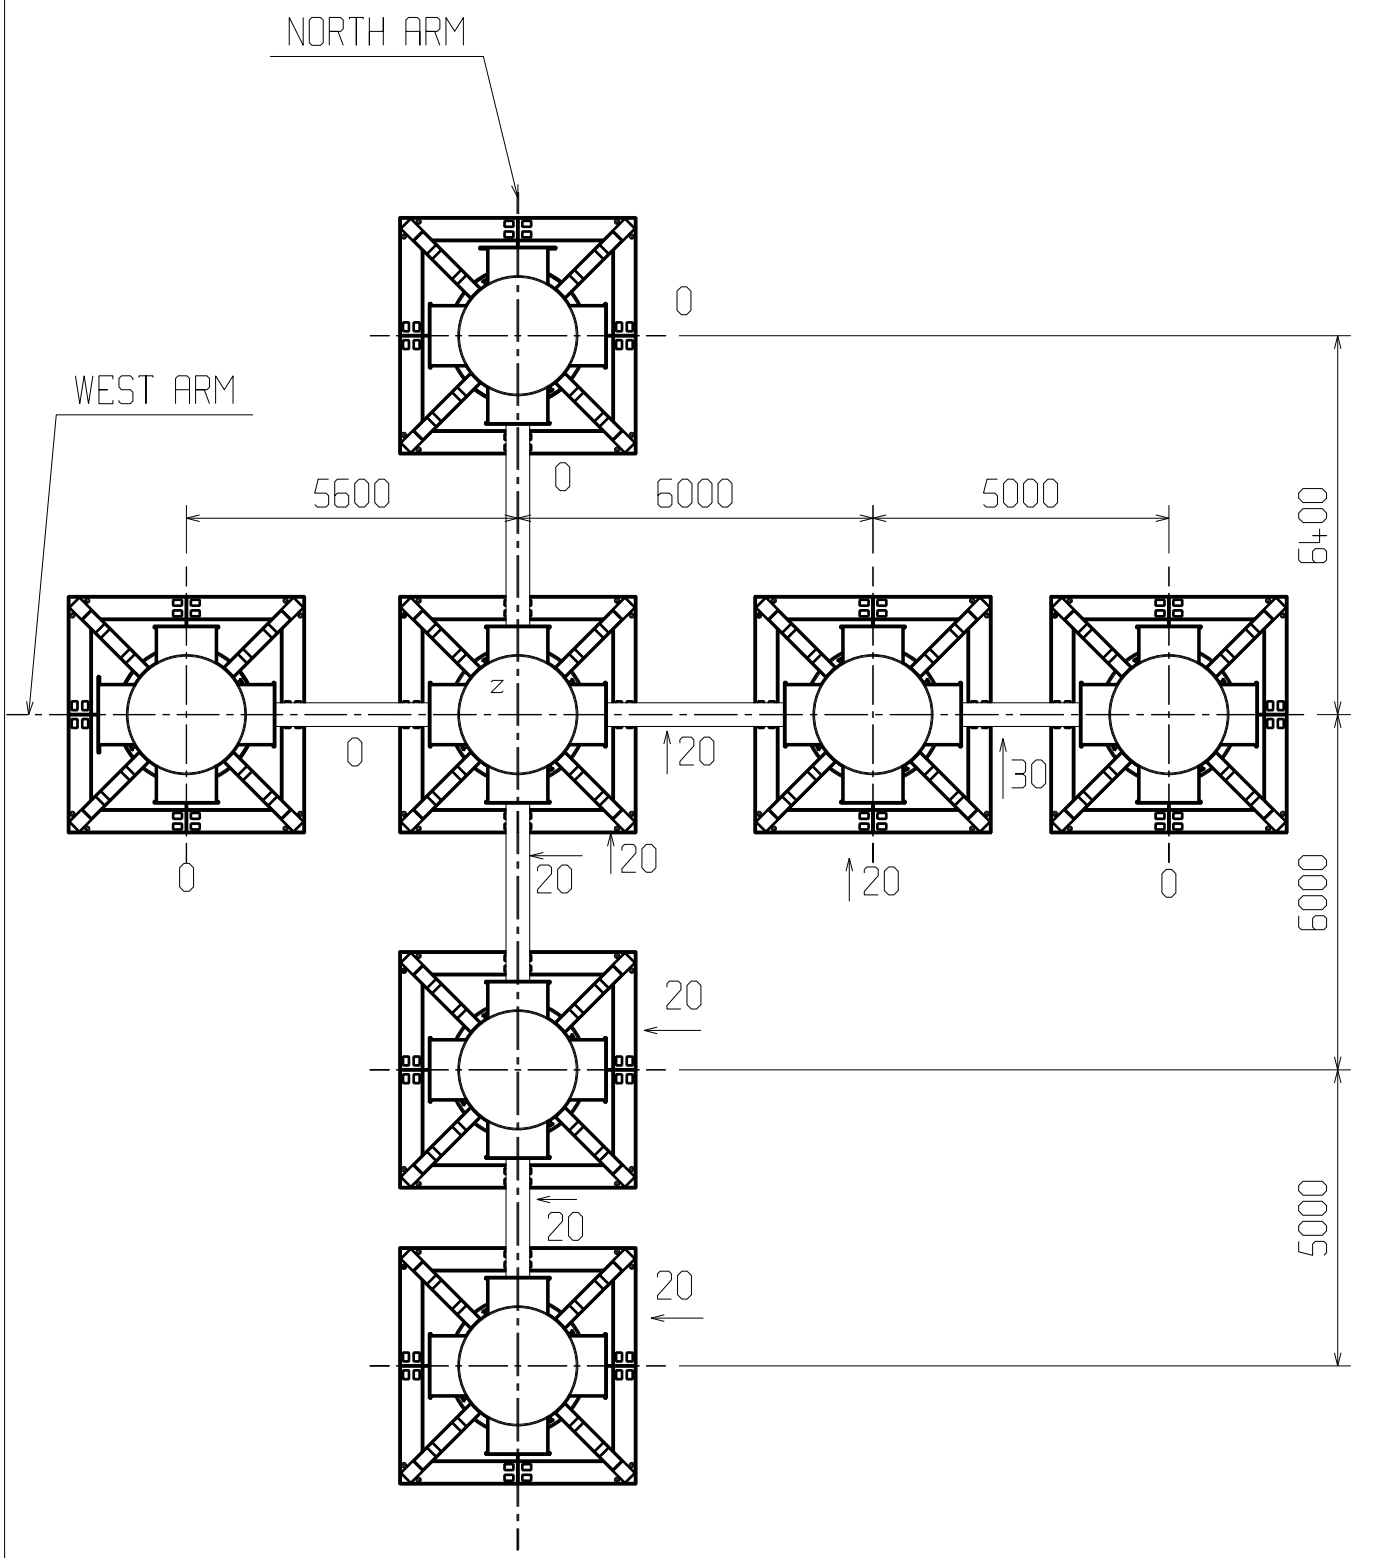

LAPP 97-01-07