THE TOWER / GALLERY LINKAGE

Fig 3300.5

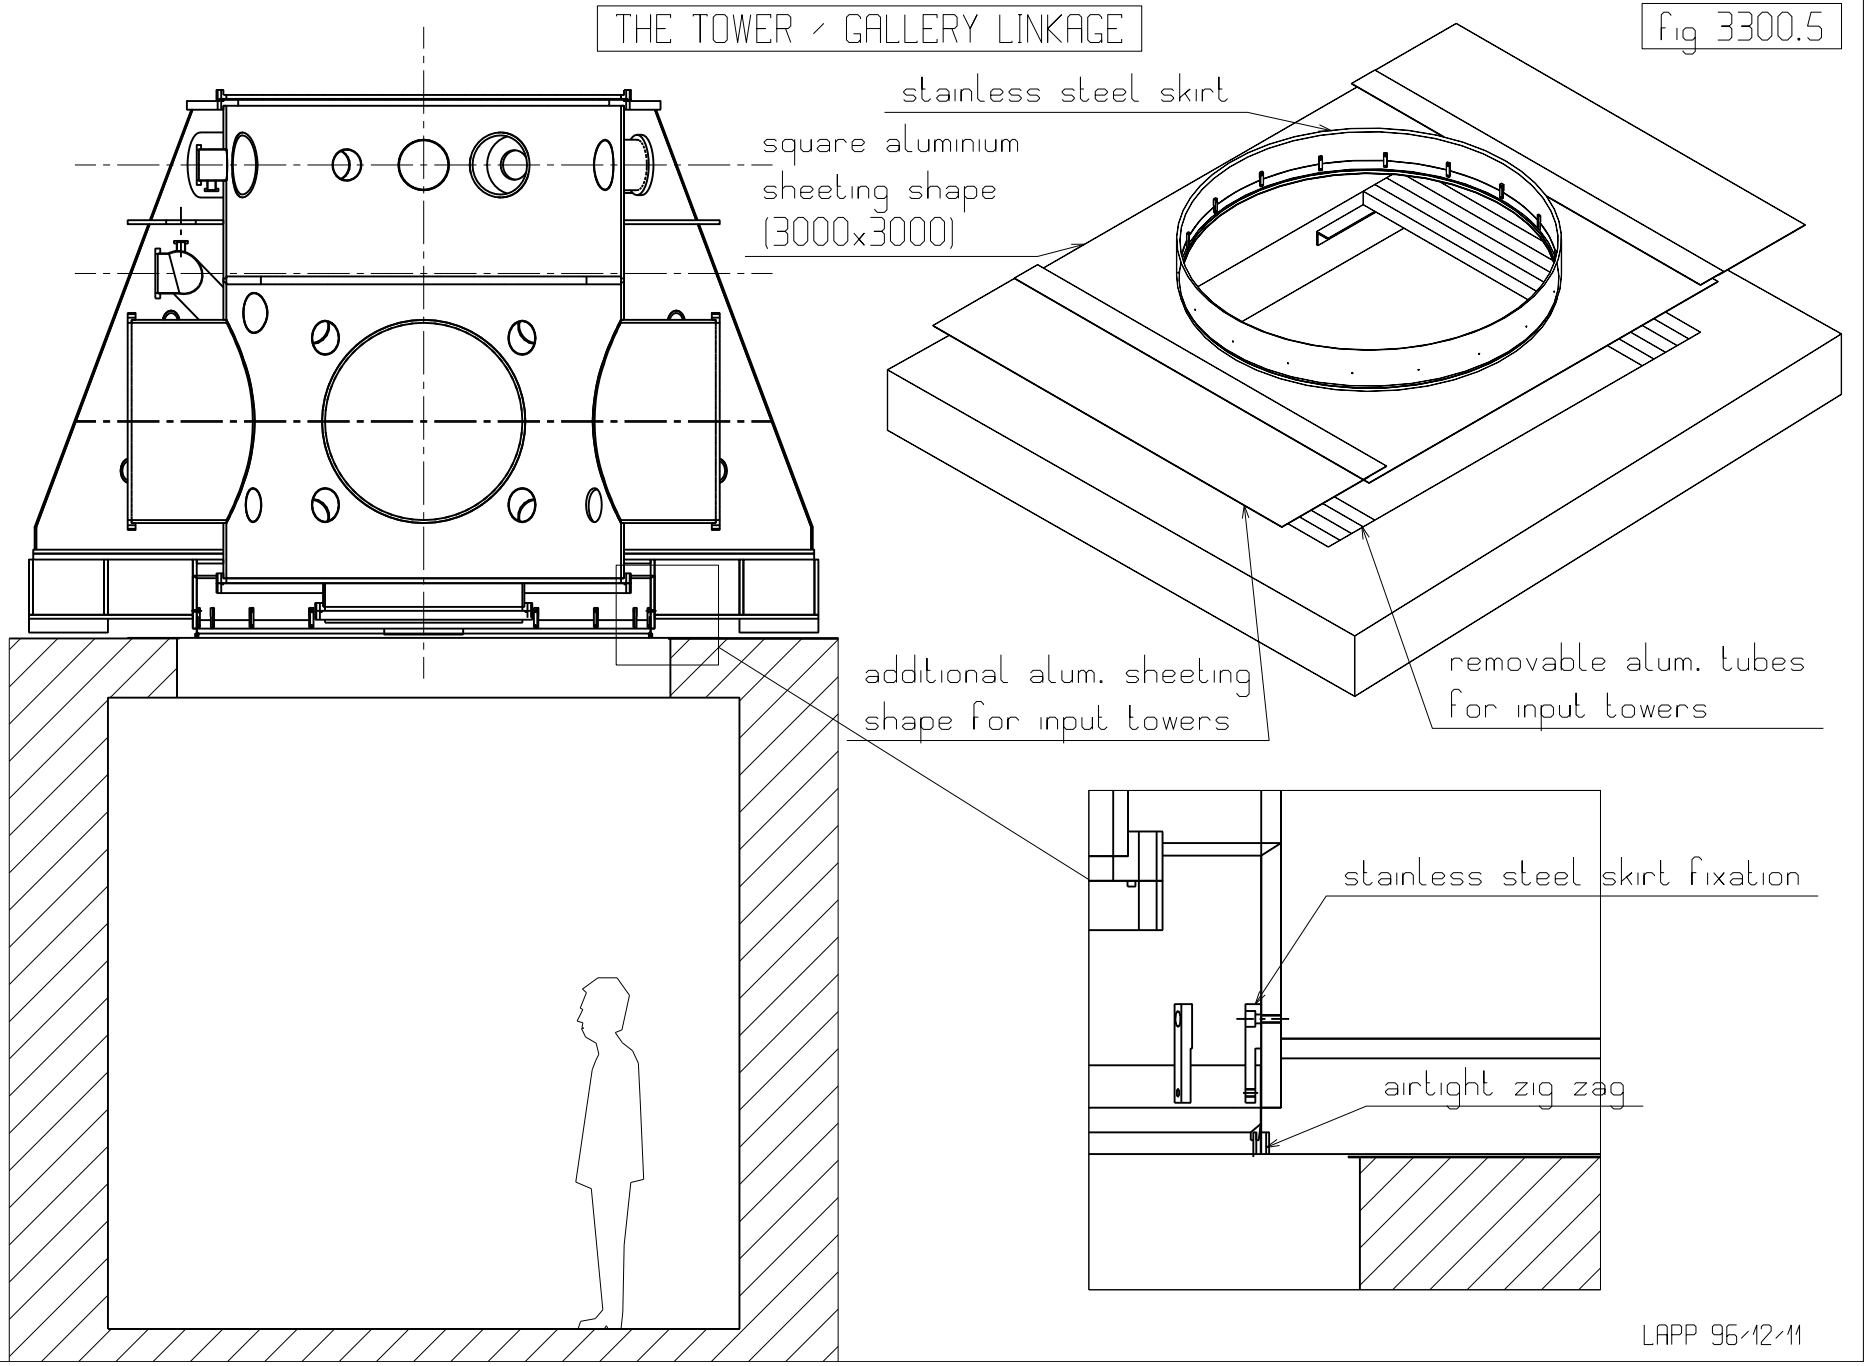

LAPP 96-12-11