CENTRAL BUILDING LINK ORGANISATION

Fig.14

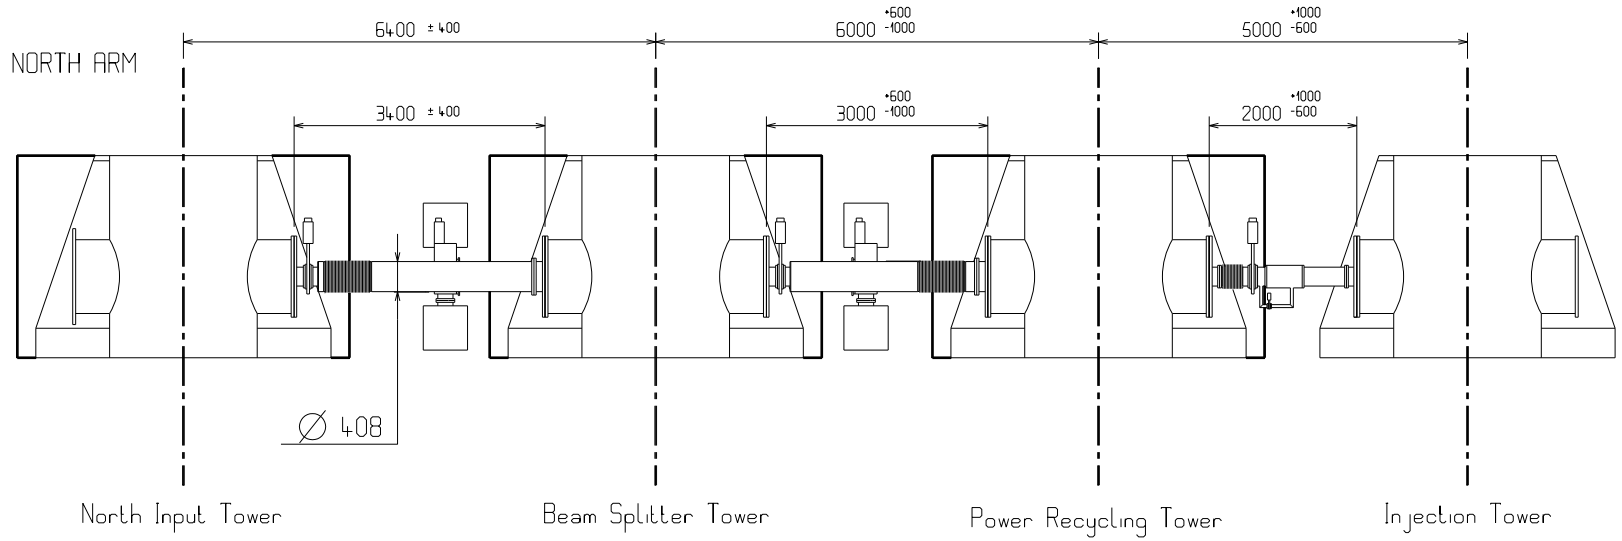

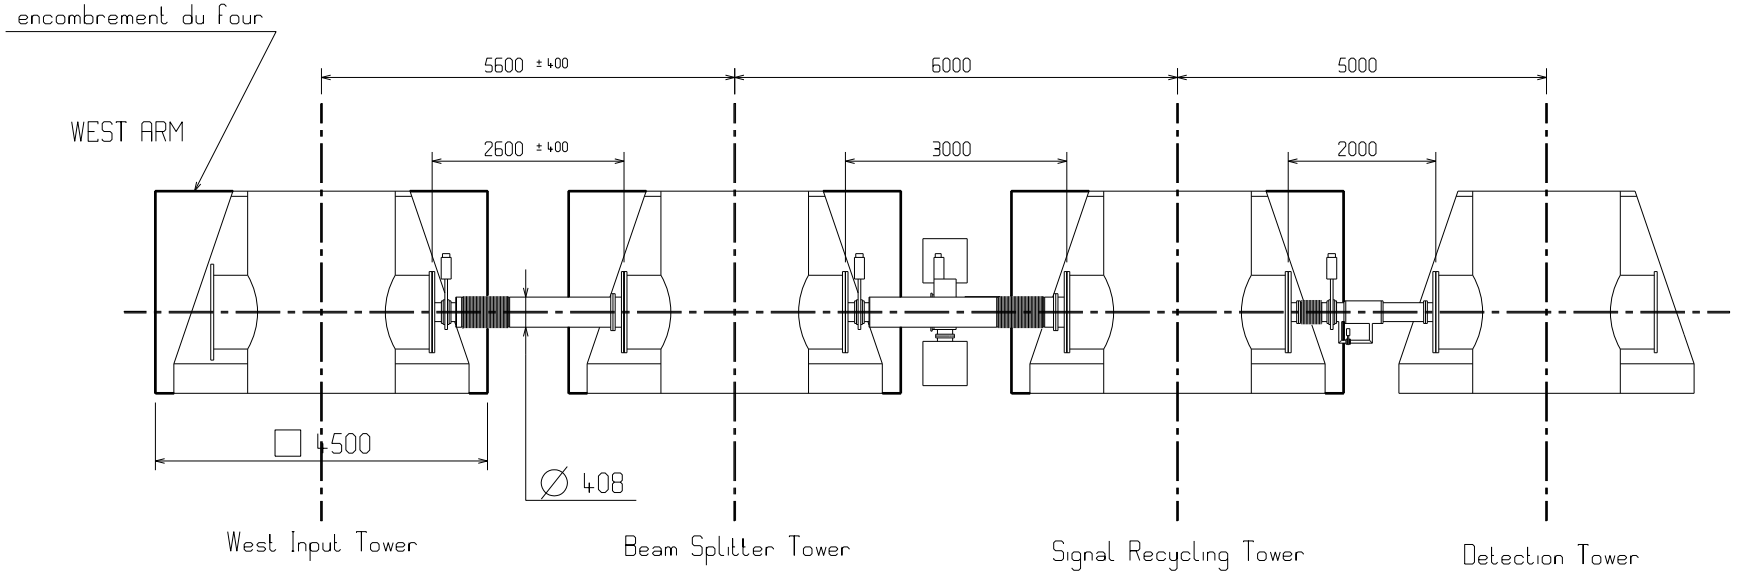

l.a.p.p. le 28/08/95