THE AIR PIPING AND CABLING IMPLEMENTATION:PLAN VIEW
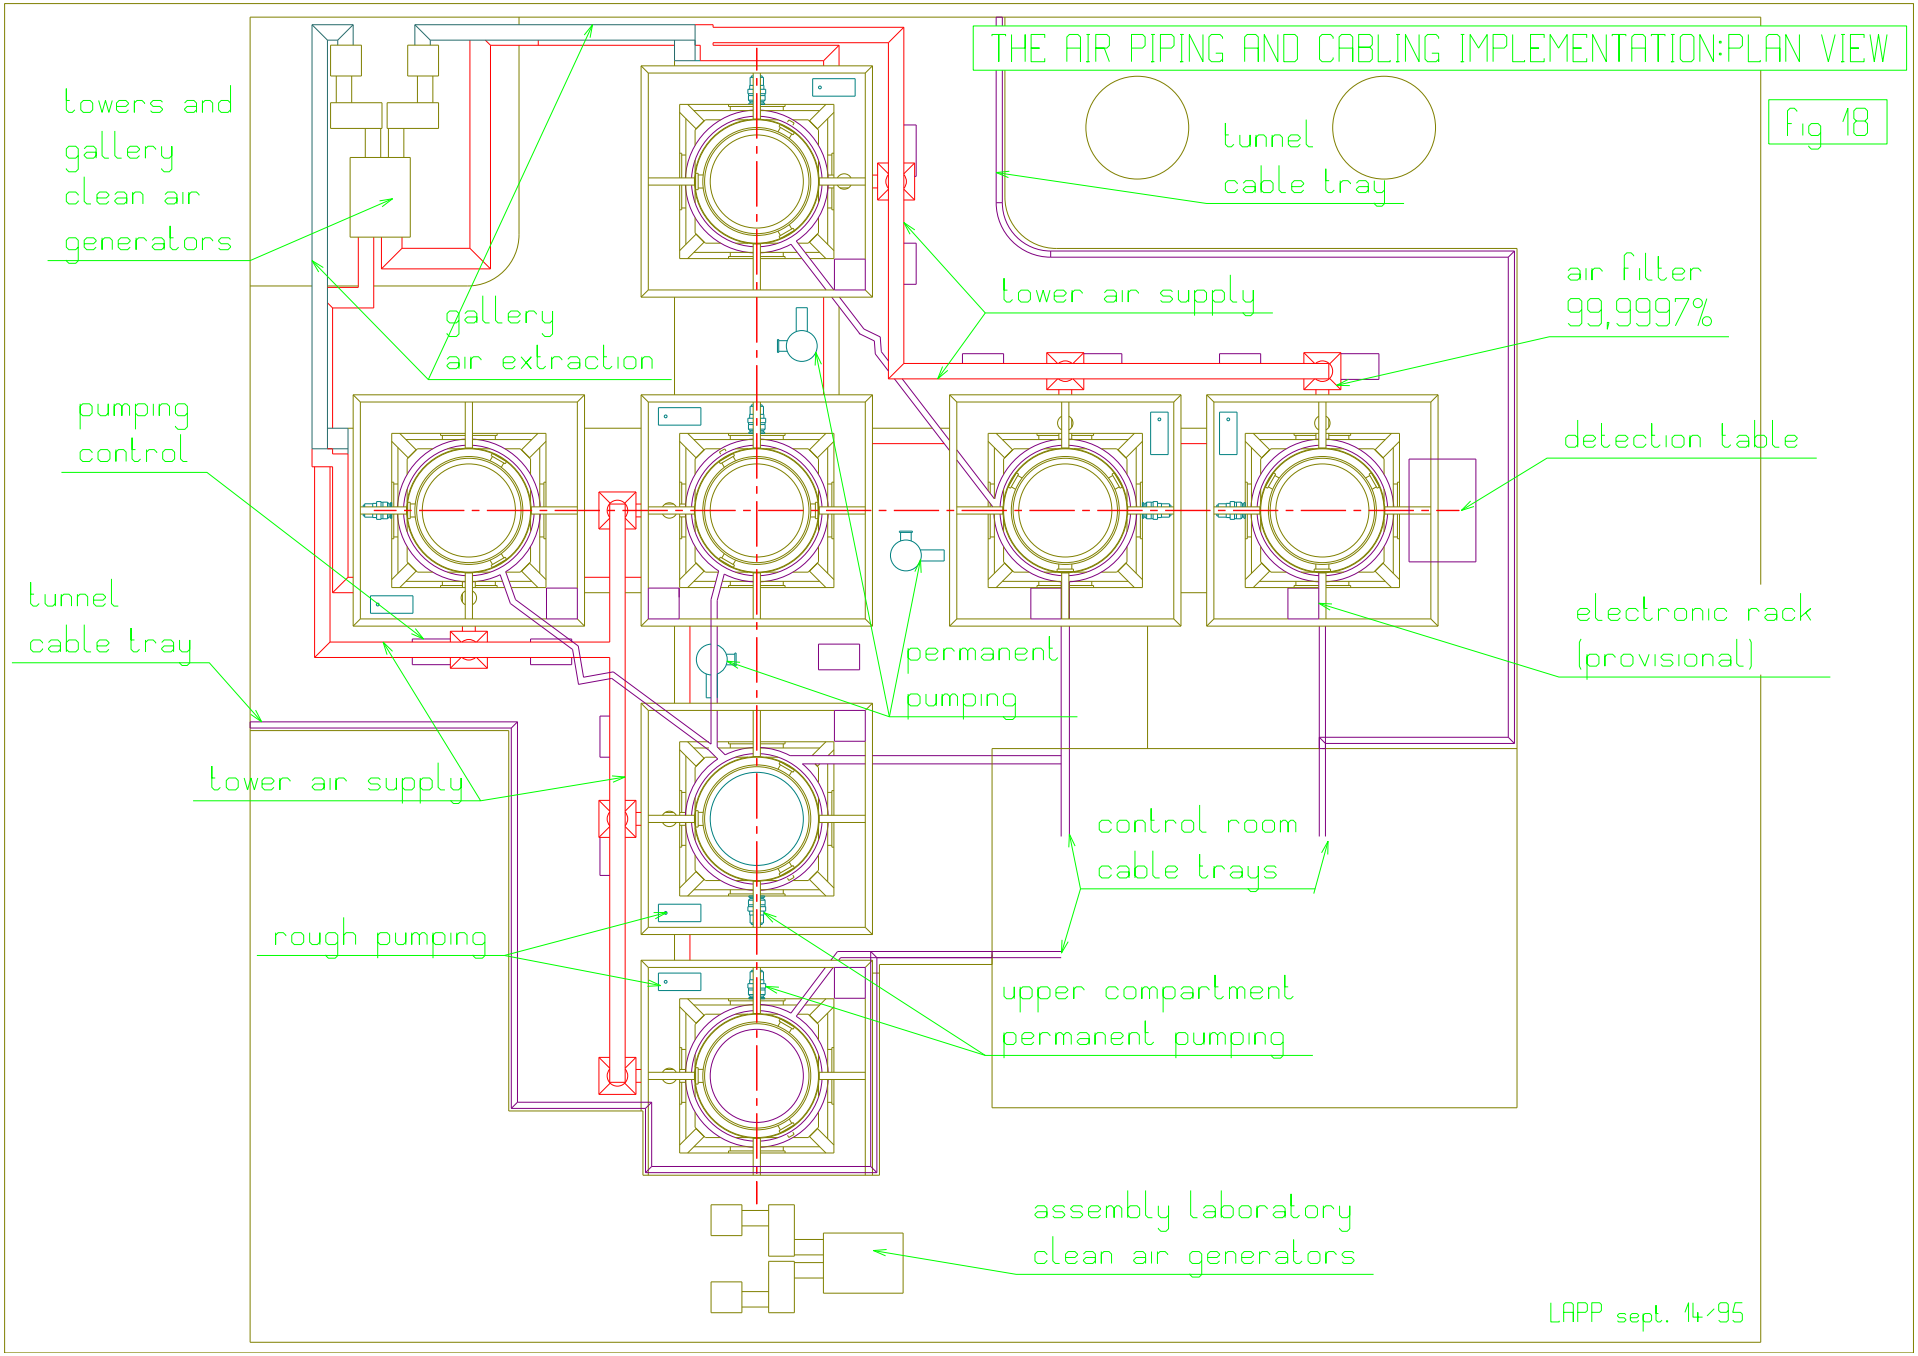
Fig 18