THE AIR PIPING IMPLEMENTATION (3 D)

Fig 19

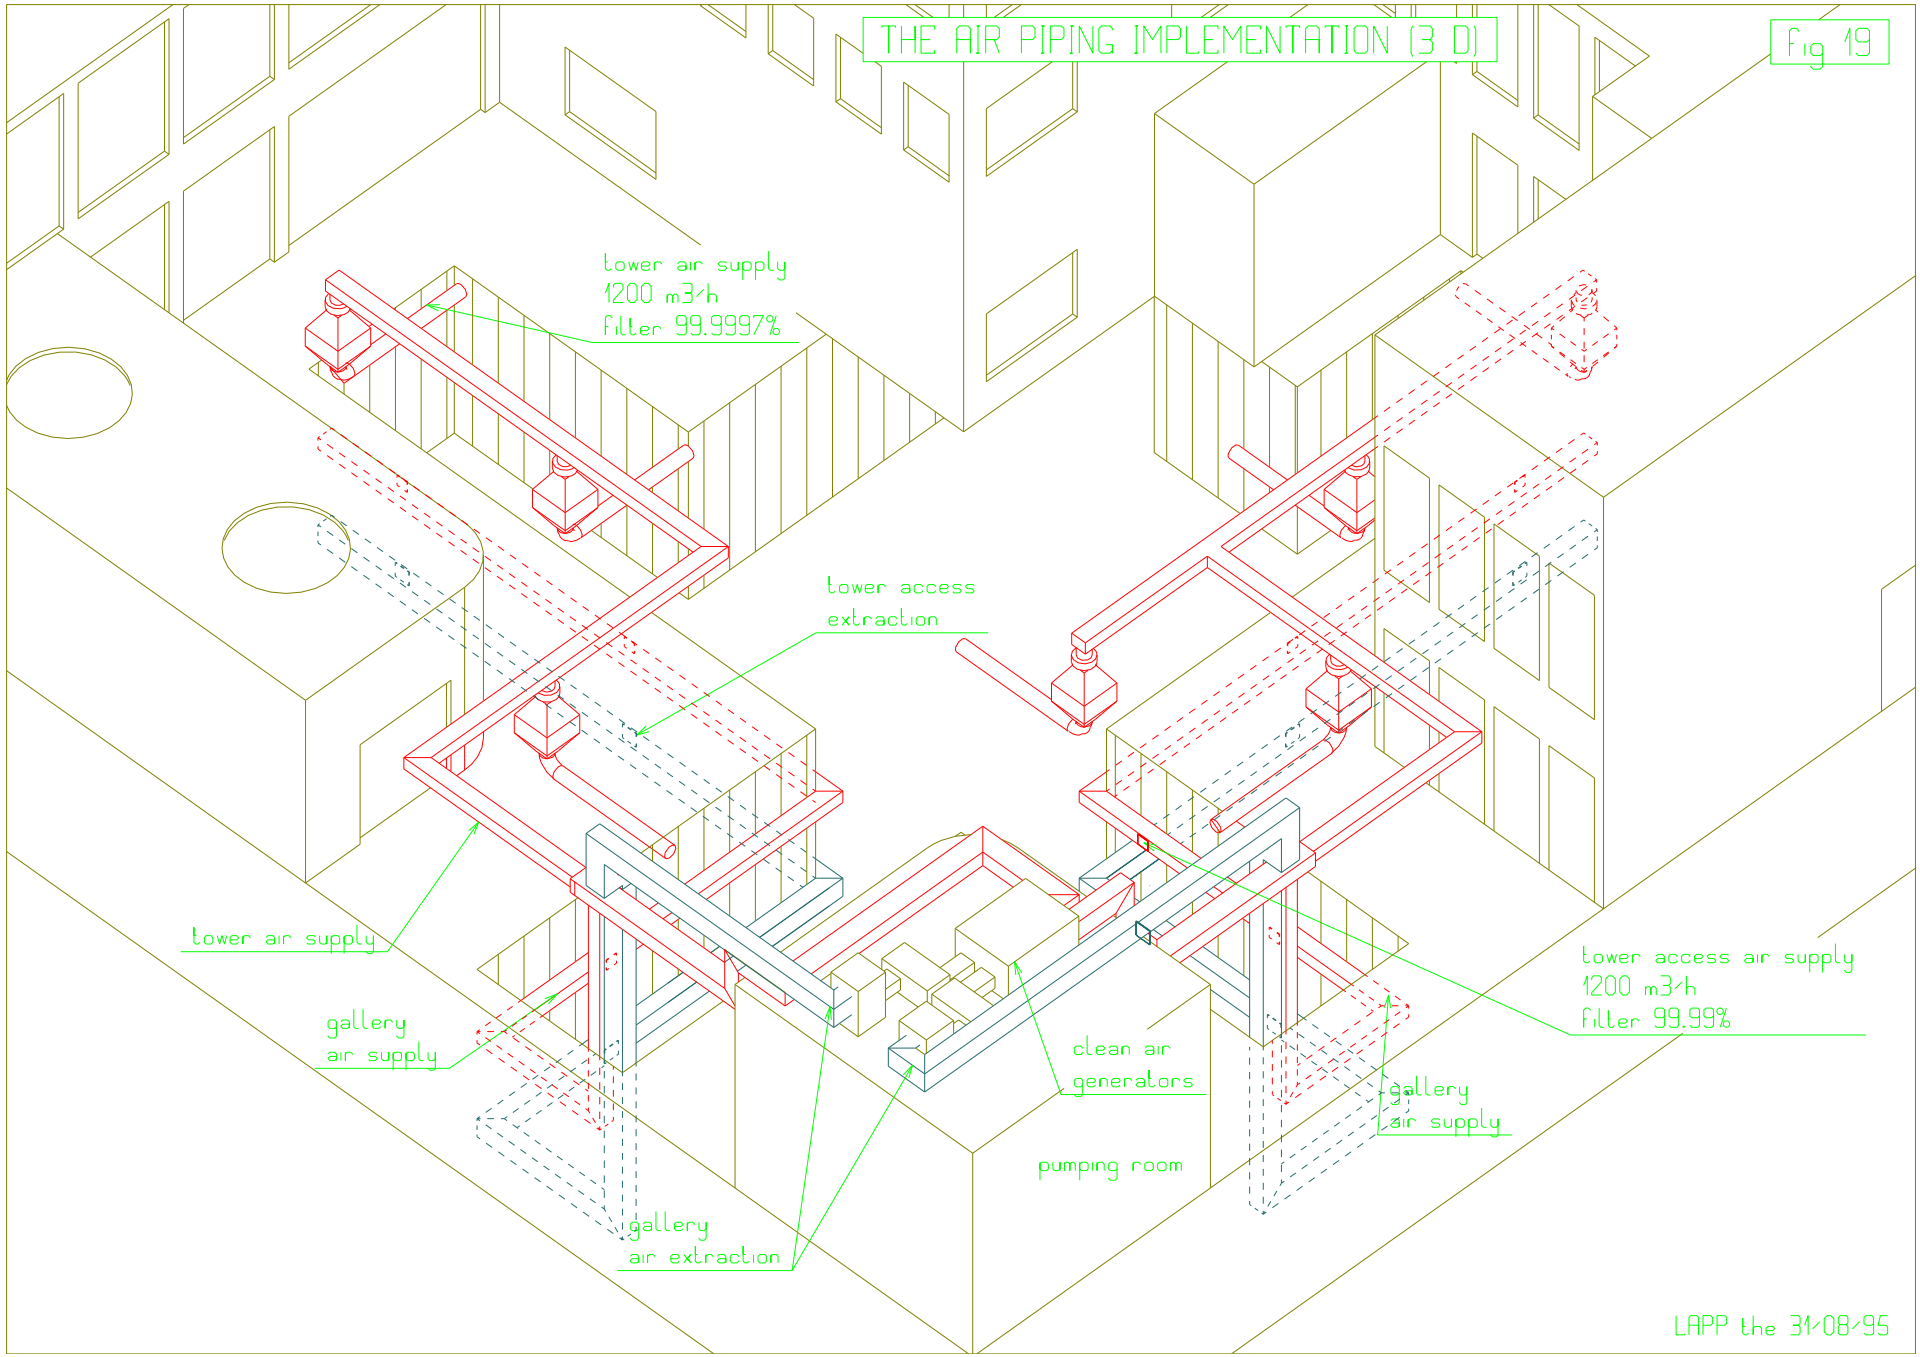

LAPP the 31/08/95