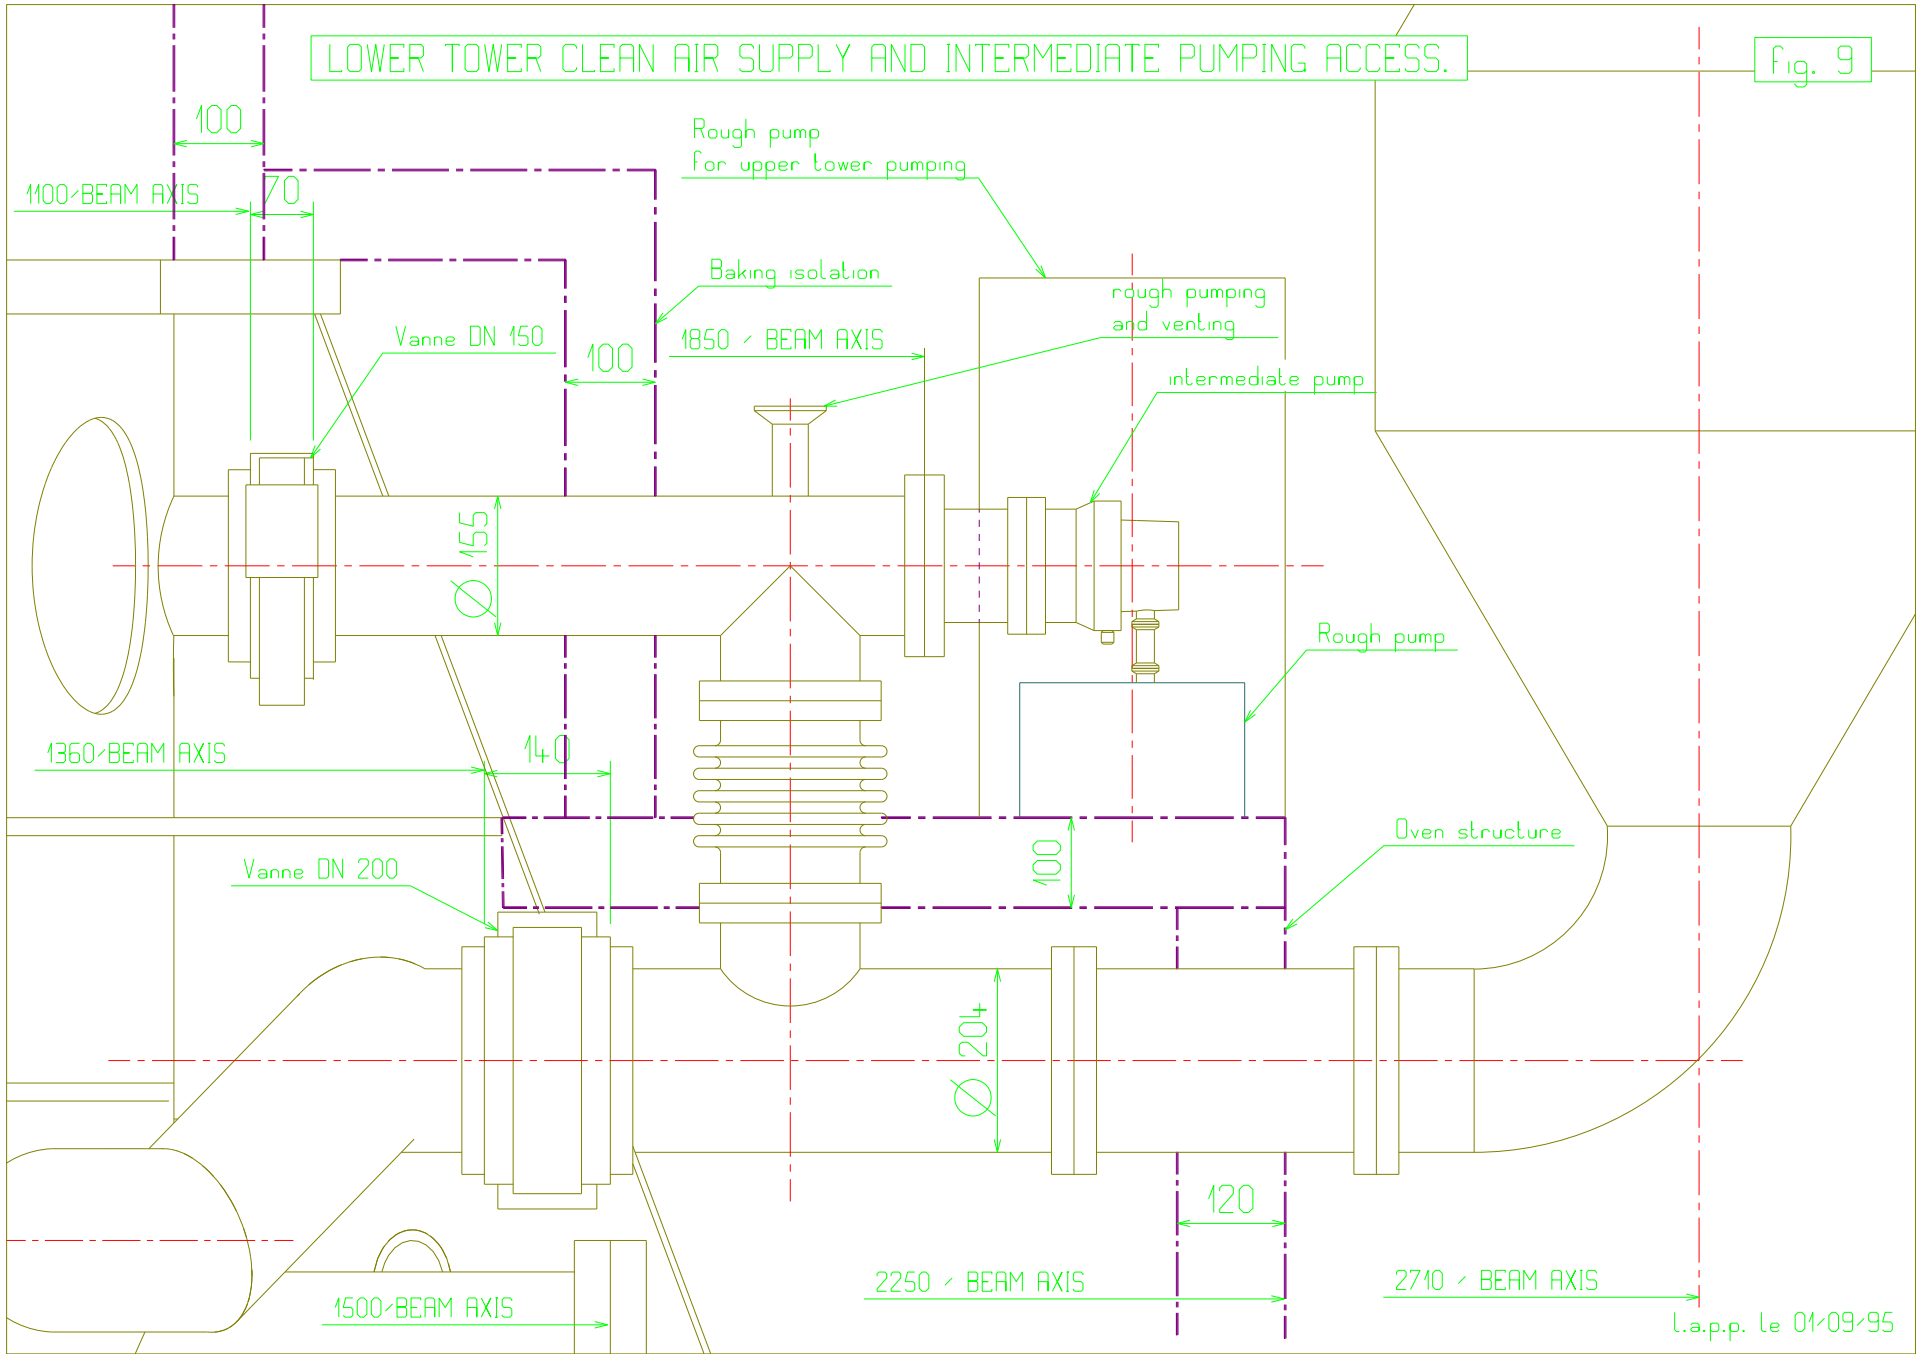
LOWER TOWER CLEAN AIR SUPPLY AND INTERMEDIATE PUMPING ACCESS.
Fig. 9
100
1100 / BEAM AXIS
70
Rough pump
for upper tower pumping
Baking isolation
Vanne DN 150
100
1850 / BEAM AXIS
rough pumping
and venting
intermediate pump
Ø 155
Rough pump
1360 / BEAM AXIS
140
Oven structure
100
Vanne DN 200
Ø 204
120
2250 / BEAM AXIS
2710 / BEAM AXIS
1500 / BEAM AXIS
l.a.p.p. le 01/09/95