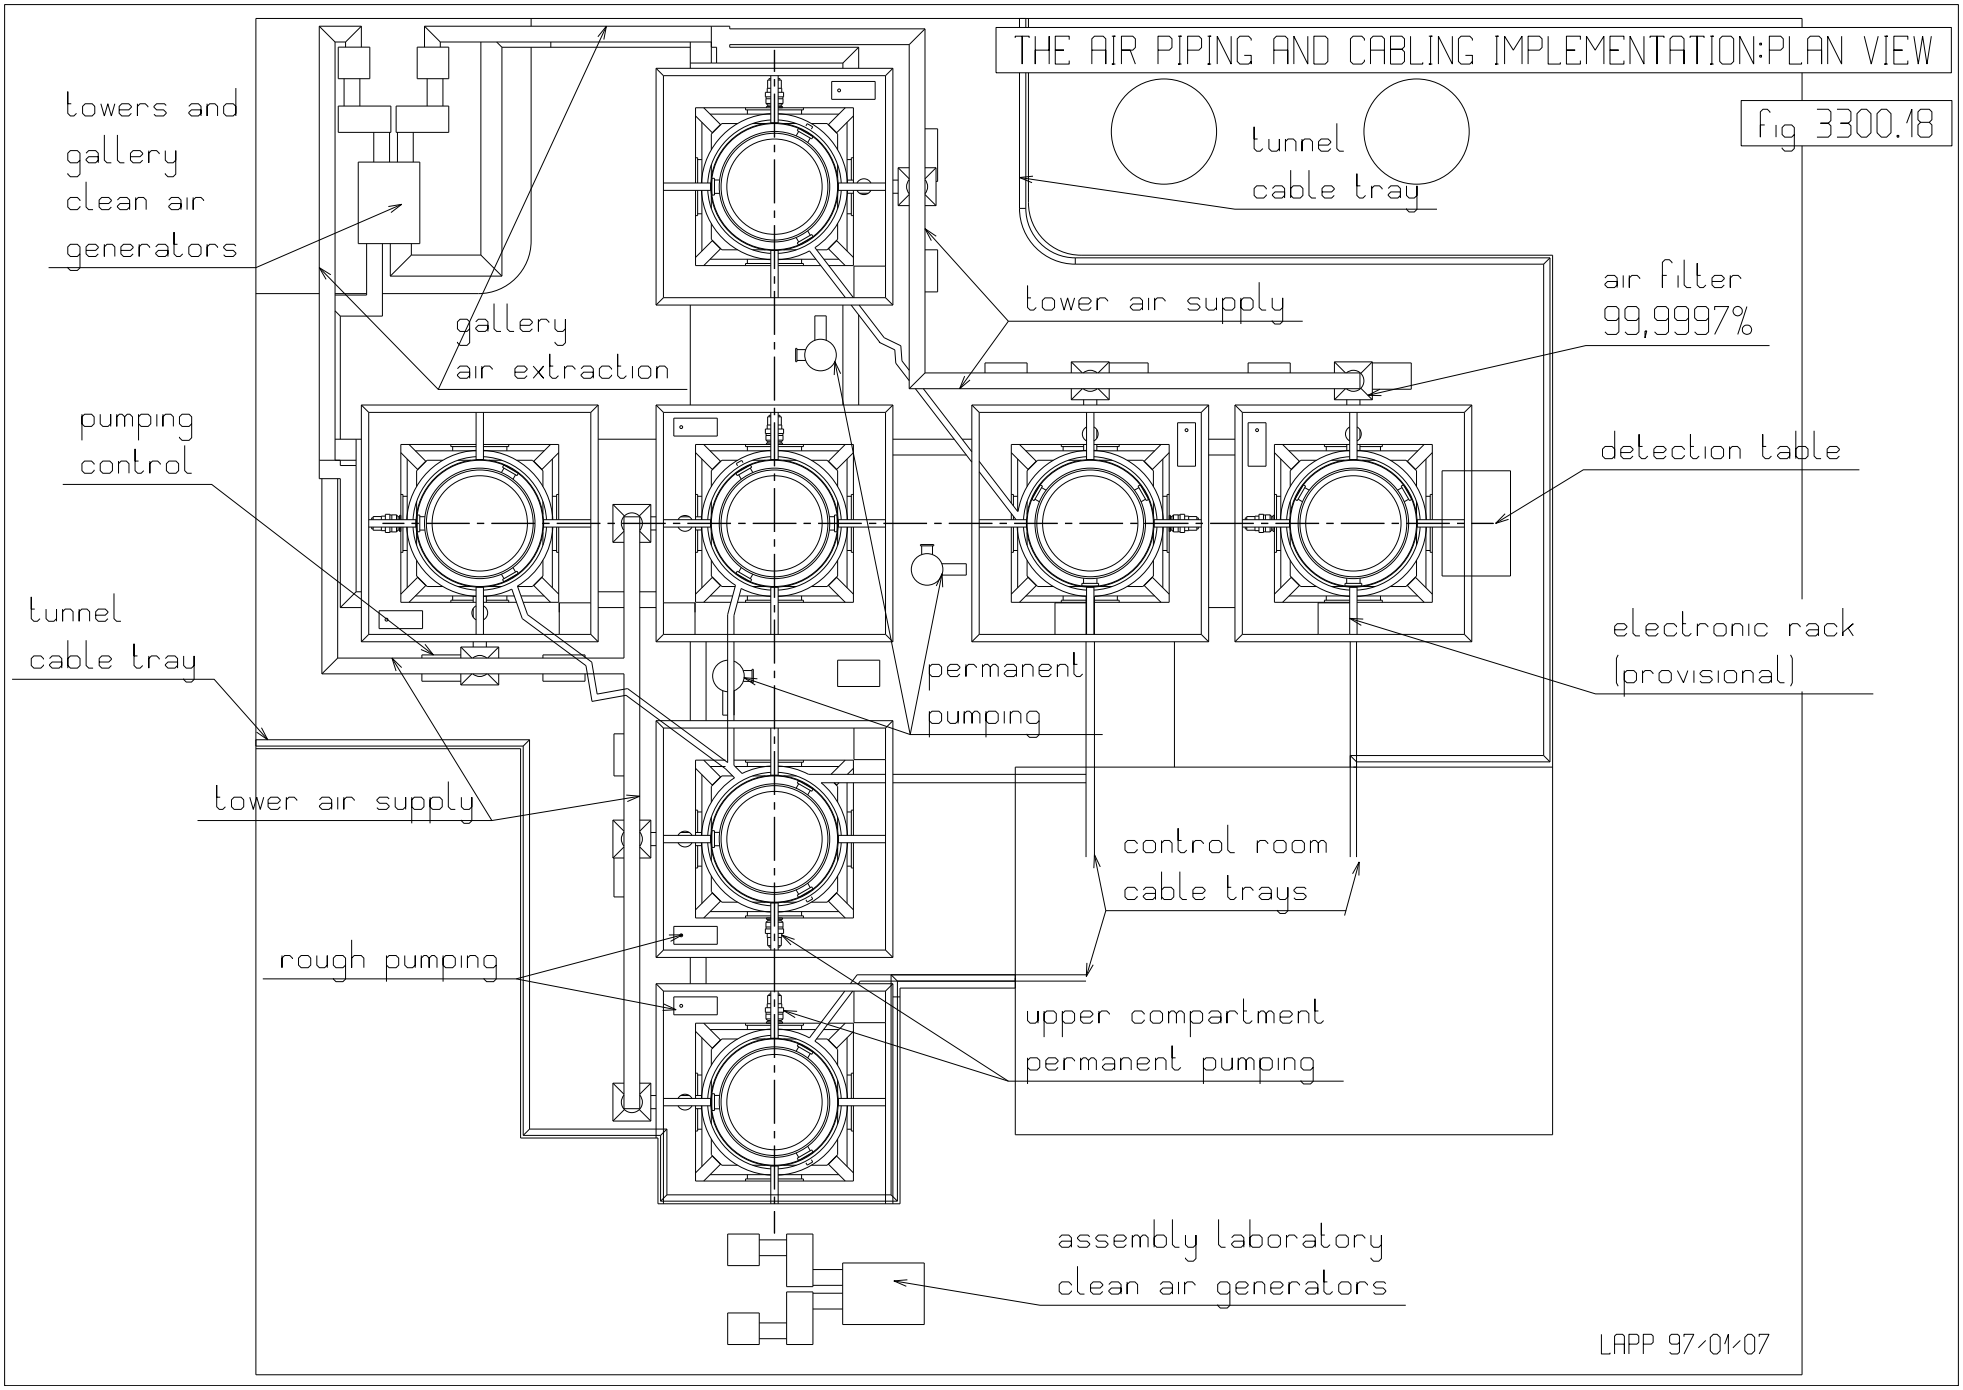
THE AIR PIPING AND CABLING IMPLEMENTATION:PLAN VIEW
fig 3300.18
towers and gallery clean air generators
tunnel cable tray
gallery air extraction
tower air supply
air filter 99,9997%
pumping control
detection table
tunnel cable tray
permanent pumping
electronic rack (provisional)
tower air supply
control room cable trays
rough pumping
upper compartment permanent pumping
assembly laboratory clean air generators
LAPP 97-01-07