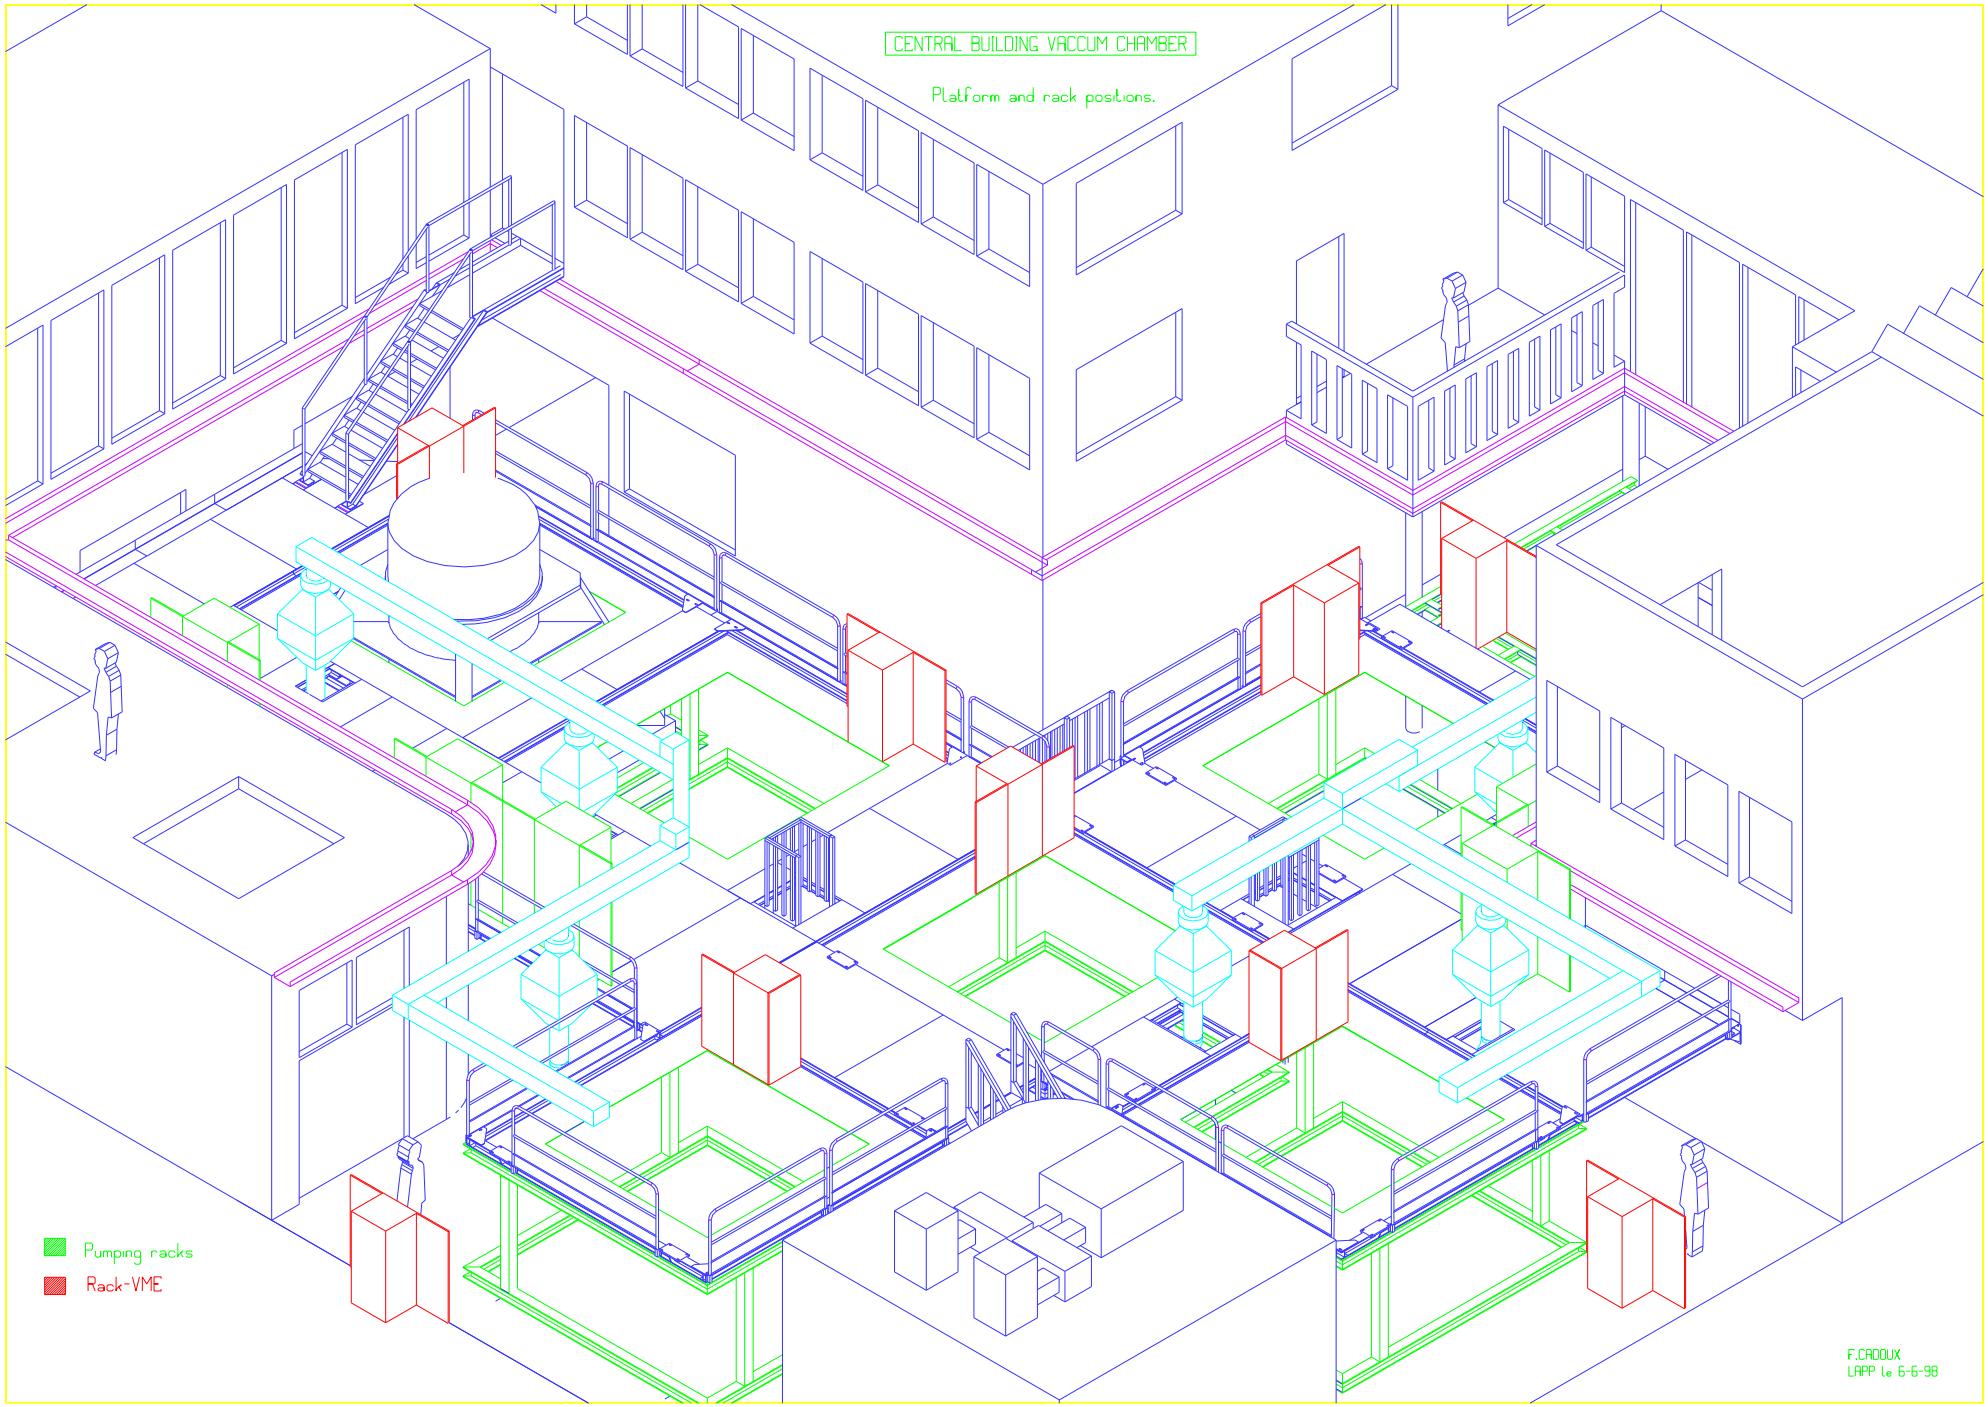
CENTRAL BUILDING VACCUM CHAMBER
Platform and rack positions.
Pumping racks
Rack-VME
F.CADOUX
LAPP le 6-6-98