CENTRAL BUILDING PLATFORMS

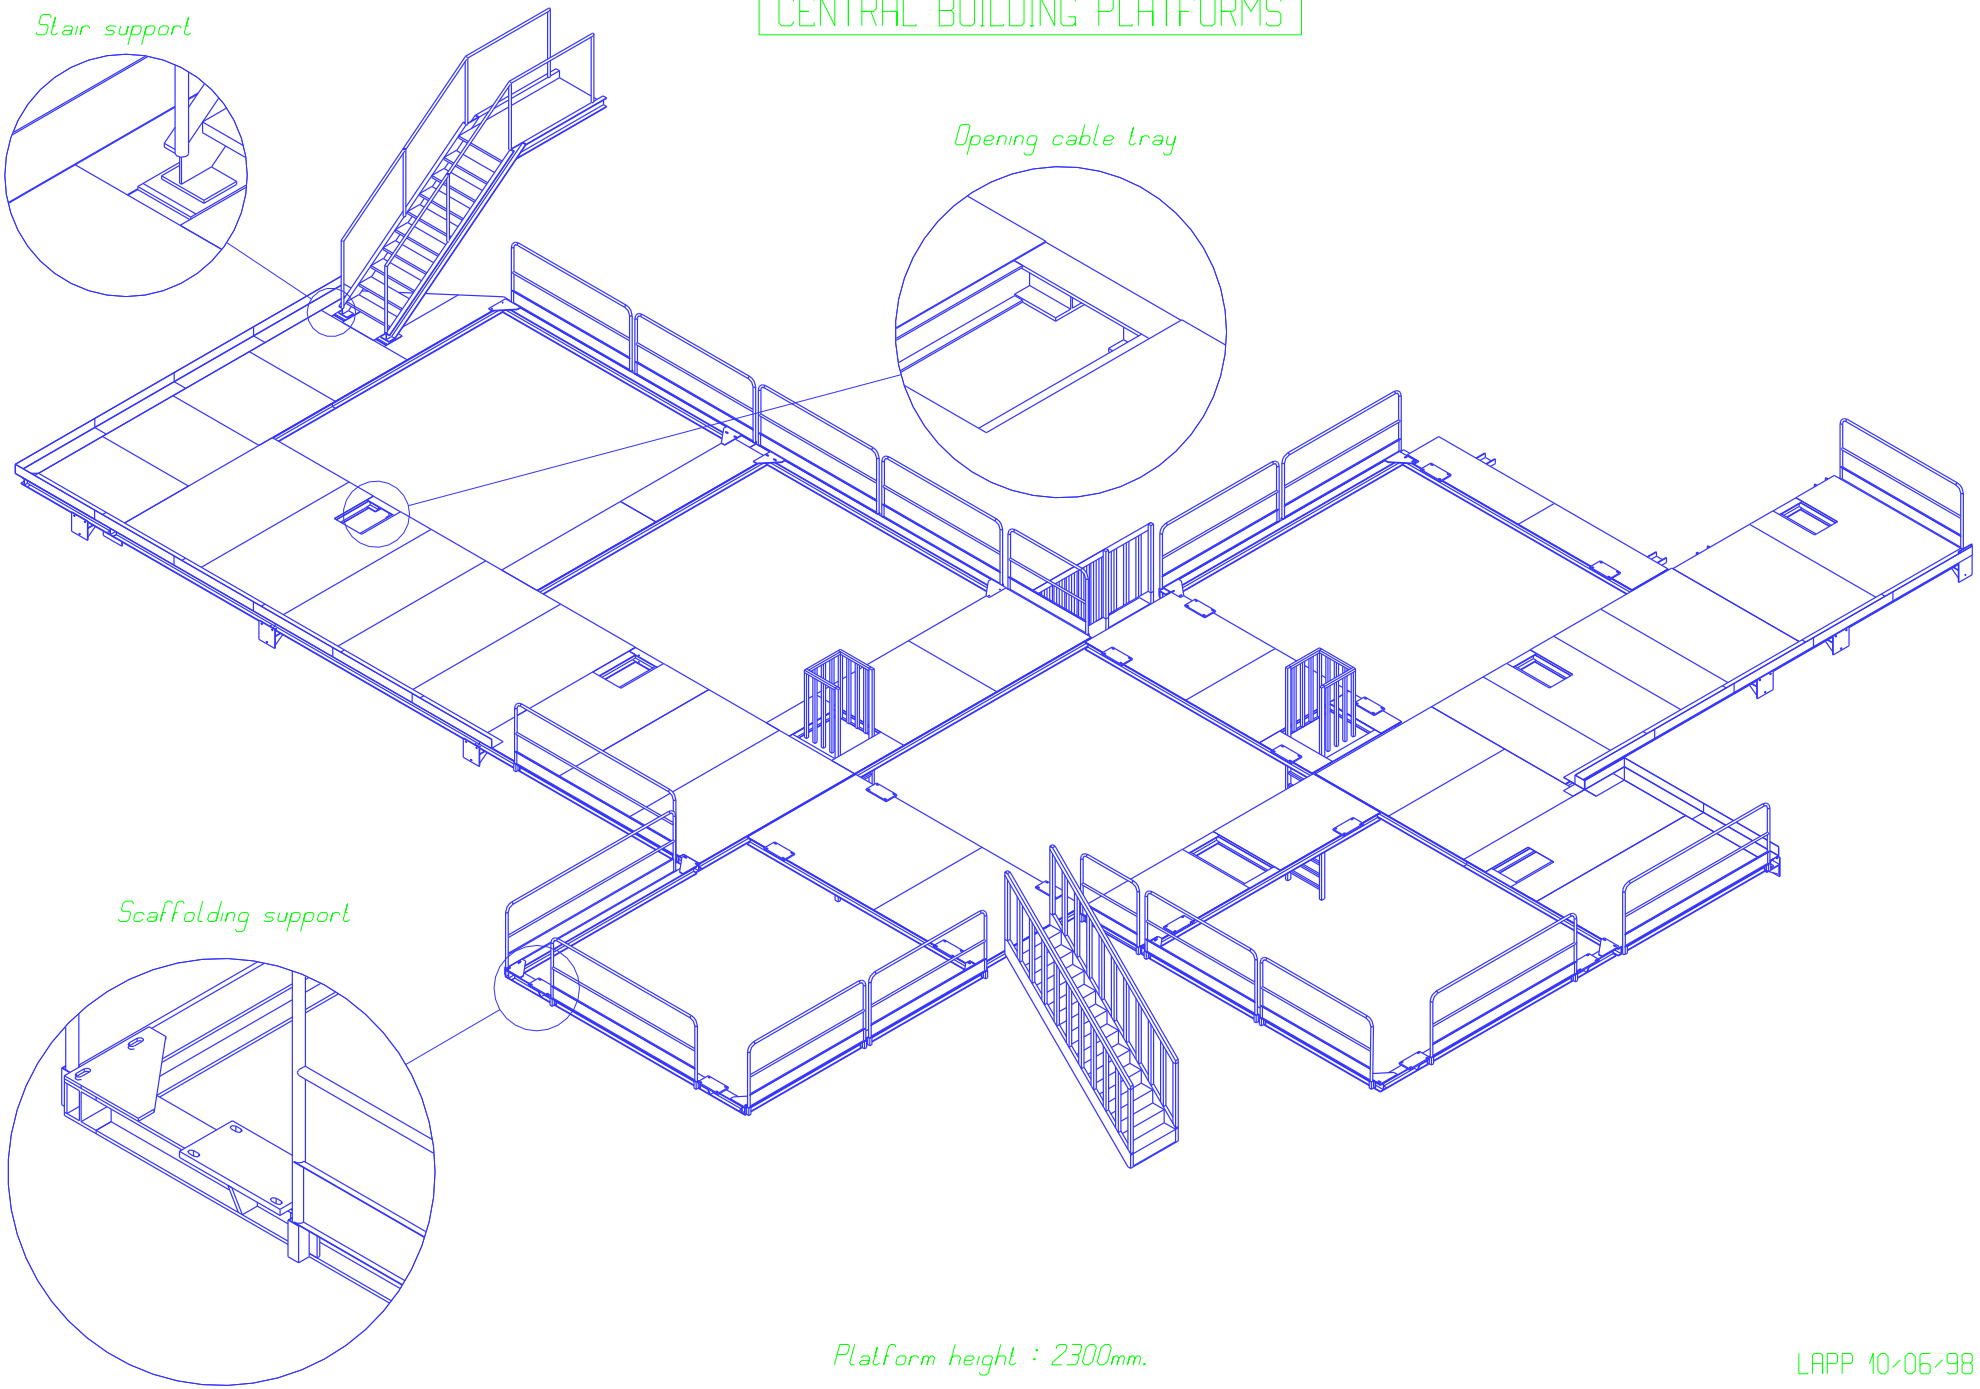

Platform height : 2300mm.

LAPP 10-06-98